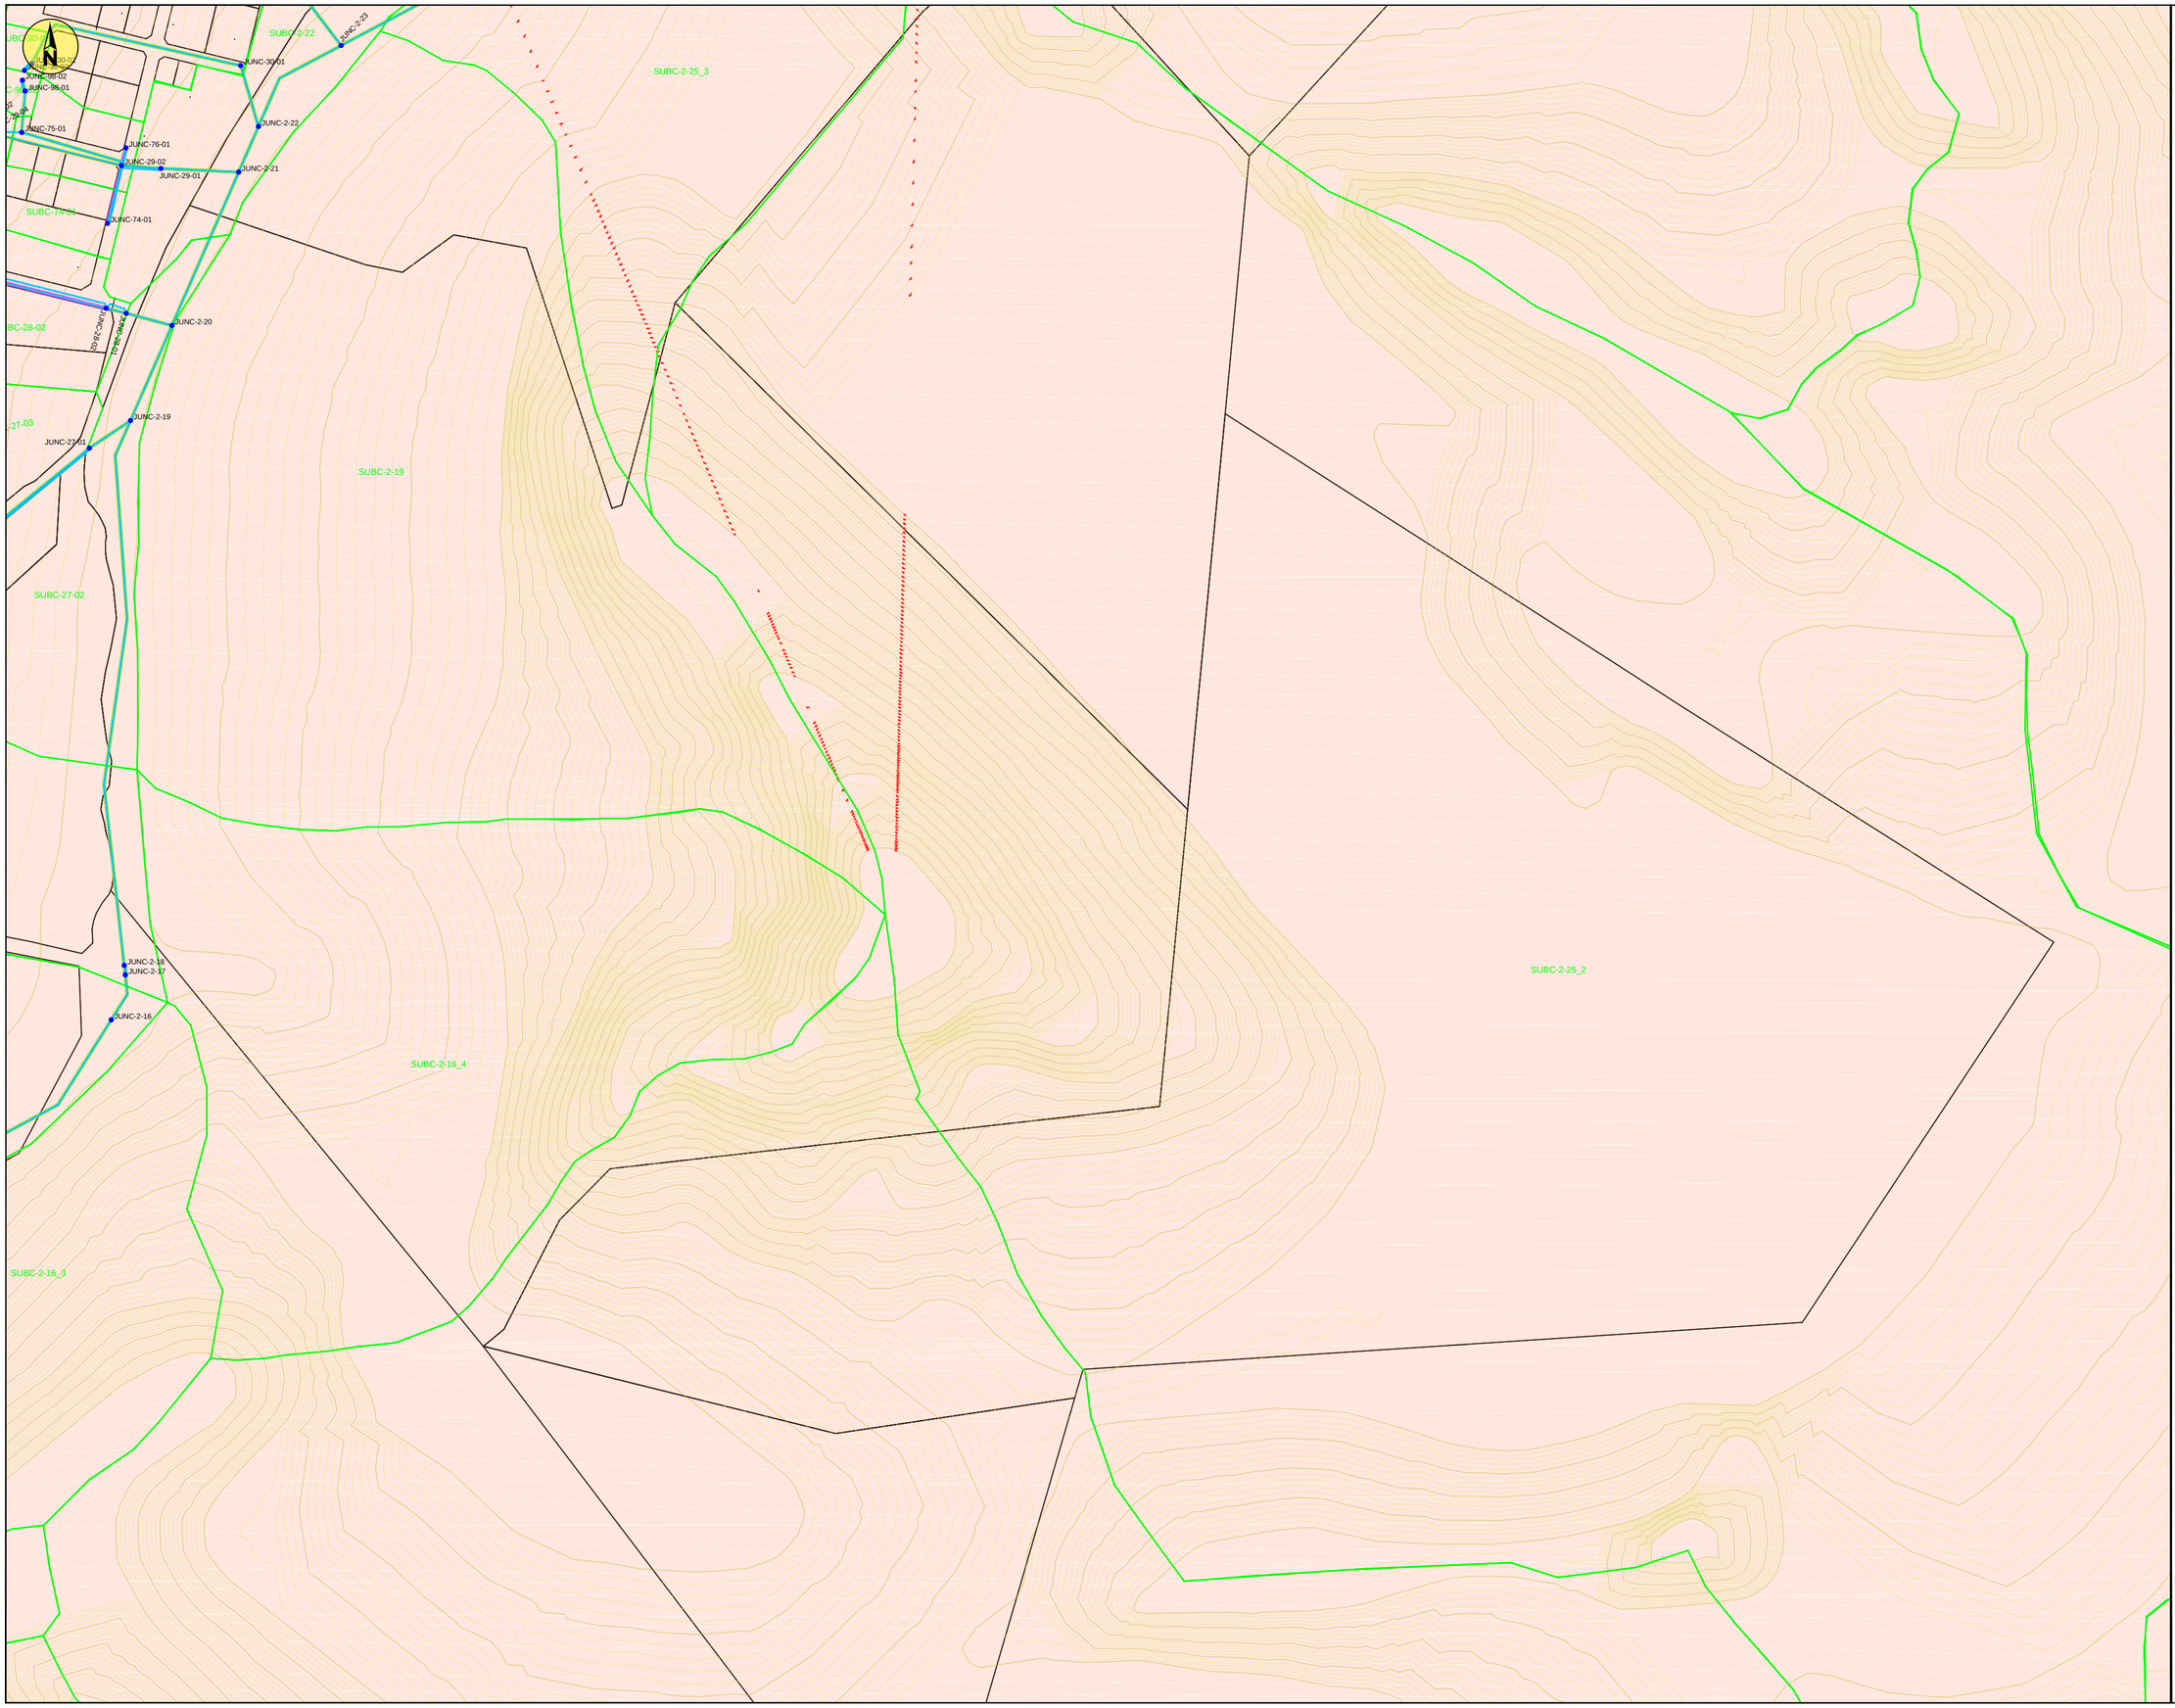

ALL DIMENSIONS AND LEVELS ARE TO BE VERIFIED ON SITE BY THE CONTRACTOR BEFORE COMMENCING ANY WORK.

This document and all the information thereon remains the property of GIBB (Pty) Ltd. and may not be copied, reproduced or transmitted in part or in full without the written consent of GIBB (Pty) Ltd. This document should not be relied on nor used in circumstances other than those for which it was originally prepared and for which GIBB (Pty) Ltd. was commissioned, as defined on this document. Refer to the contract for full terms and conditions.

GIBB (Pty) Ltd. shall not be liable for the consequences of using this document other than for the purpose for which it was commissioned. Any user and any other person using or relying on the document for such other purpose, will by such use or reliance be taken to confirm his agreement to indemnify GIBB (Pty) Ltd. for all loss or damage resulting there from.

ON ORIGINAL

0 5 10 15 20 25 30 40MM

LEGEND

CAPACITY RISK ASSESSMENT:

- VERY HIGH RISK
- HIGH RISK
- MEDIUM TO HIGH RISK
- MEDIUM RISK
- LOW RISK

EROSION RISK ASSESSMENT:

- HIGH RISK
- POSSIBLE RISK

No	Date	Details	Chd	Apd

Revisions

Client

LANGEBERG
MUNISIPALITEIT · MUNICIPALITY · MASIPALA
Rooted in the centre of development

GIBB
ENGINEERS & ARCHITECTS
14 Kloof Street, Cape Town 8001
PO Box 3965, Cape Town 8000
Tel : +27 21 469-9100
Fax: +27 21 424-5571

Approved By: PD GROBBELAAR

Drawn By	Designed By	Reviewed By
NE AFRICA	NE AFRICA	RJ NELL

Project
MONTAGU STORM WATER MANAGEMENT PLAN

Description
SHEET 5 OF 5:
EXISTING STORM WATER DRAINAGE NETWORK RISK ASSESSMENT

Scale: 1 : 5 000@A2
Date: FEBRUARY 2016

Project No: J35378 / Drg. No: SWMP-10 / Rev: -