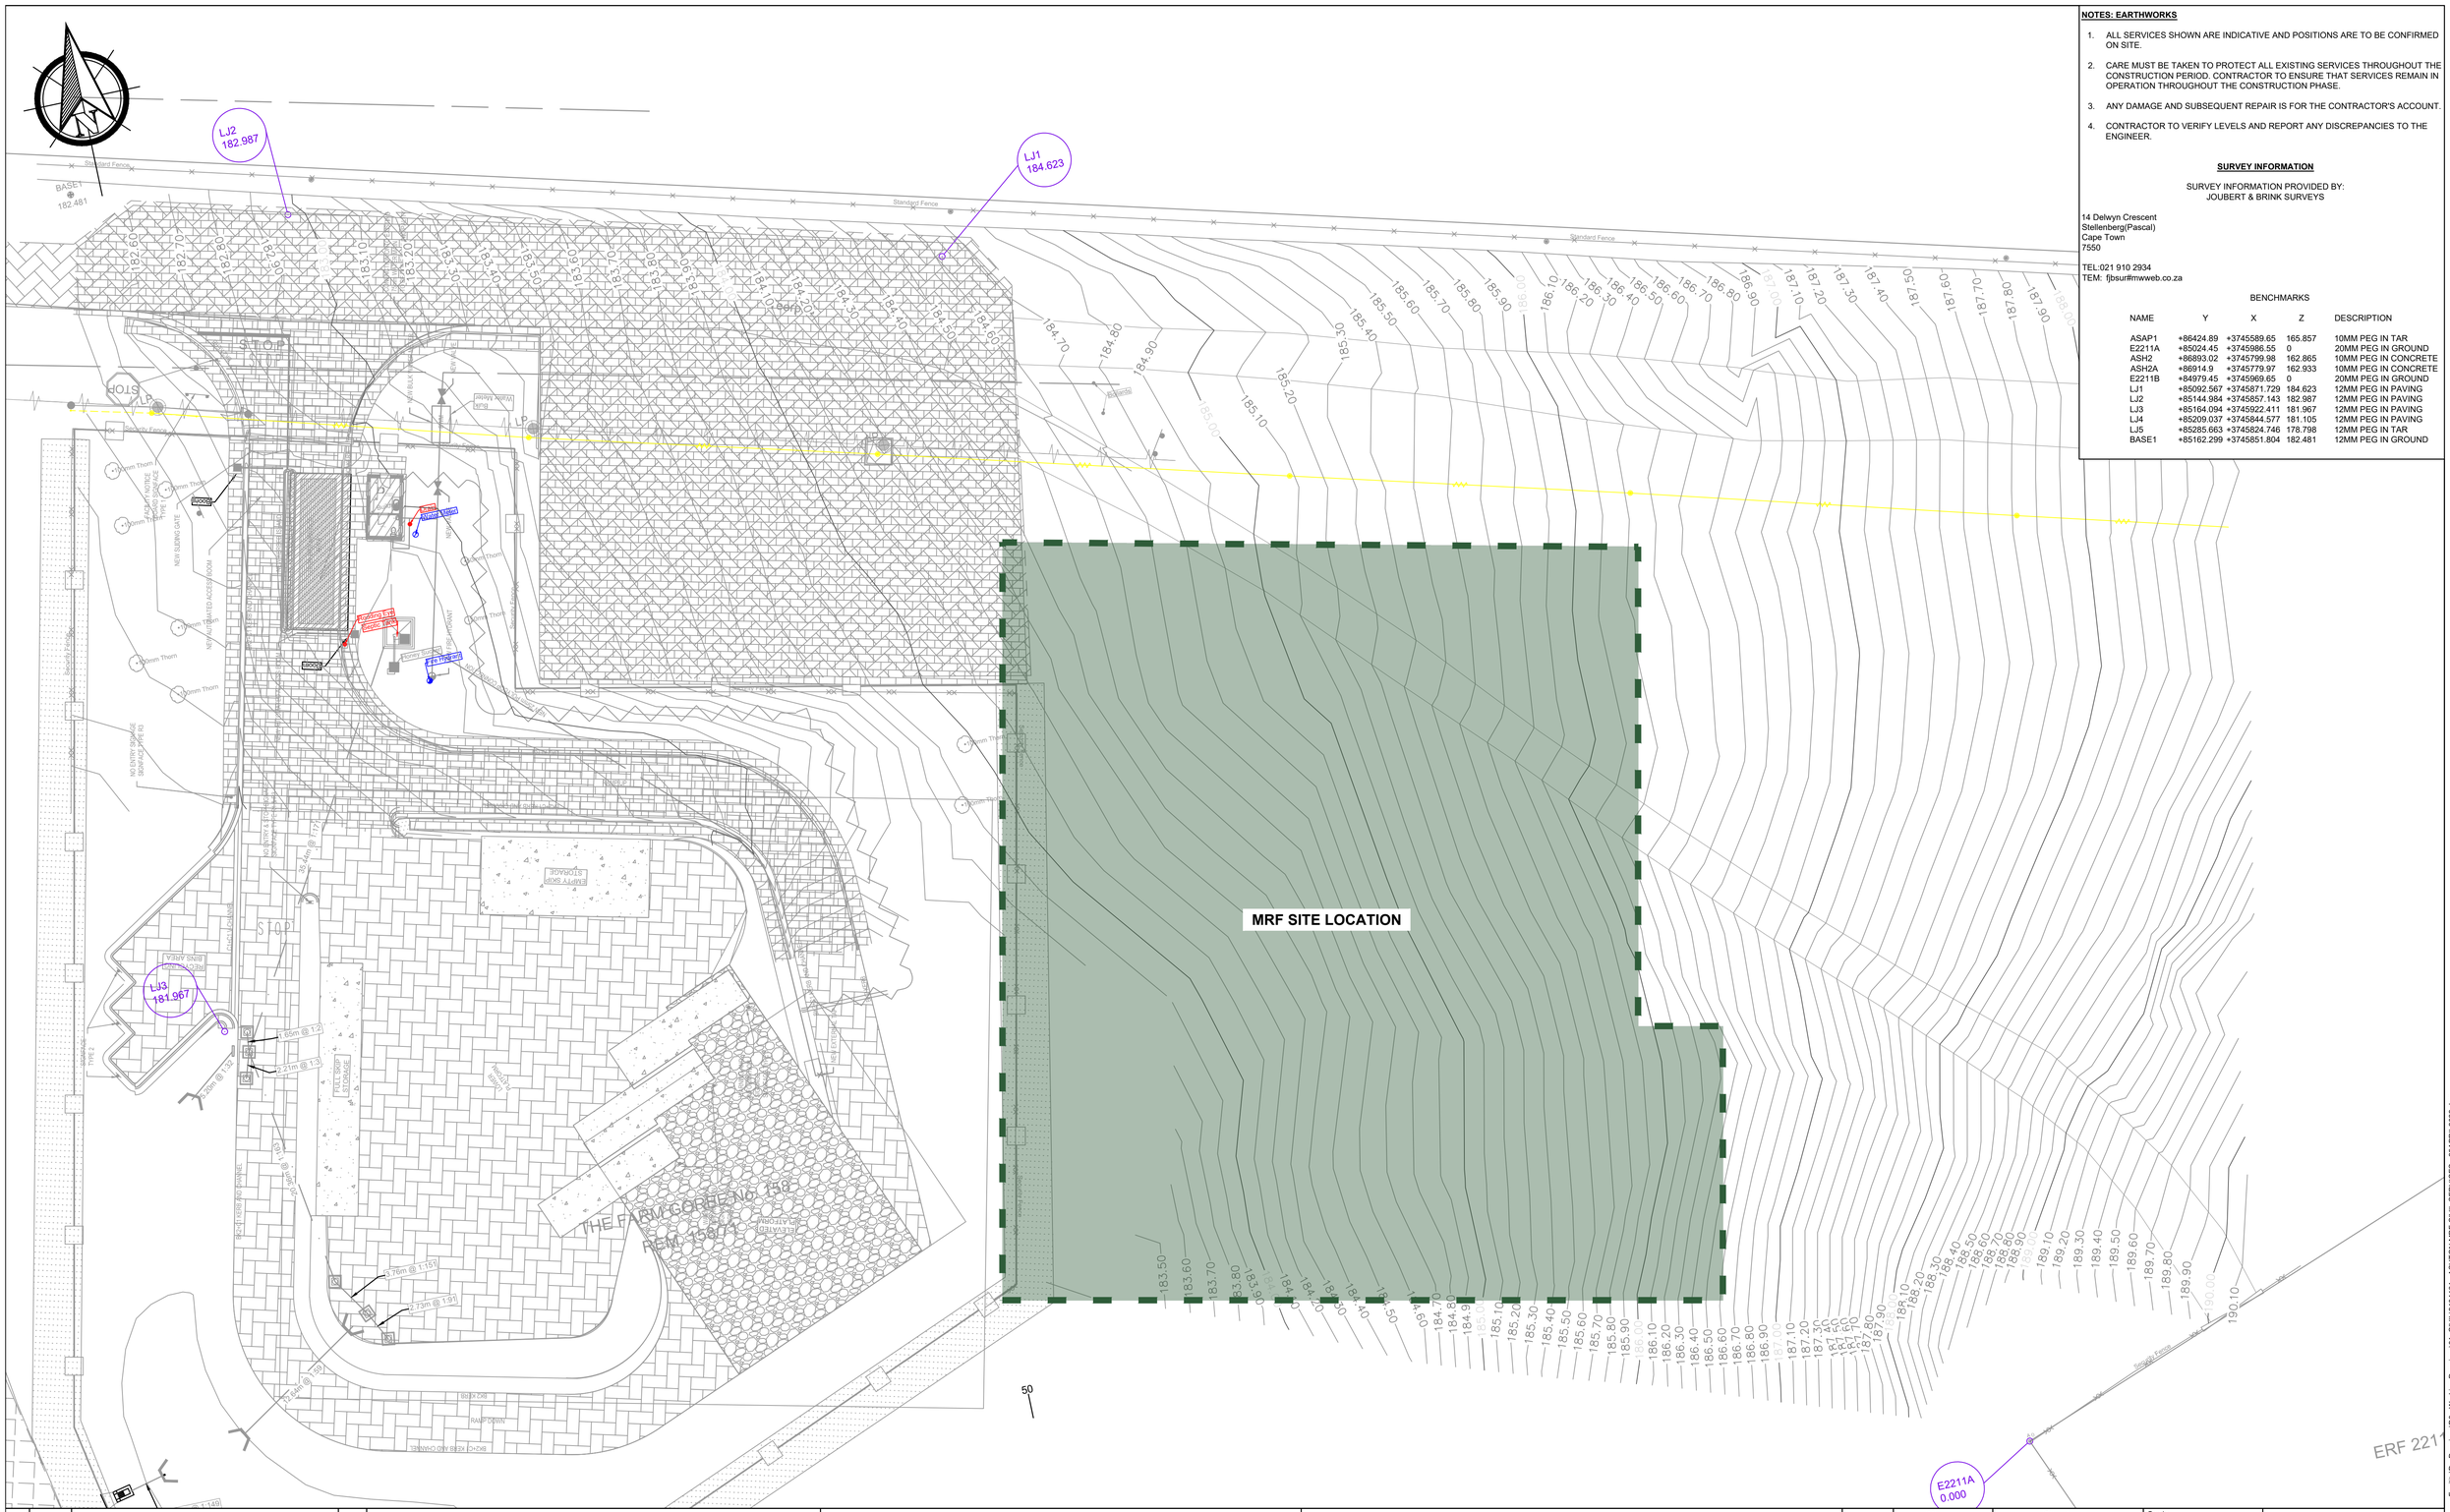
LJ2
182.987
LJ1
184.623
BASE1
182.481
MRF SITE LOCATION
LJ3
181.967
E2211A
0.000
ERF 2211
THE F/ RM CORPE NO 158
REM 1561
STOP
Standard Fence
Security Fence
